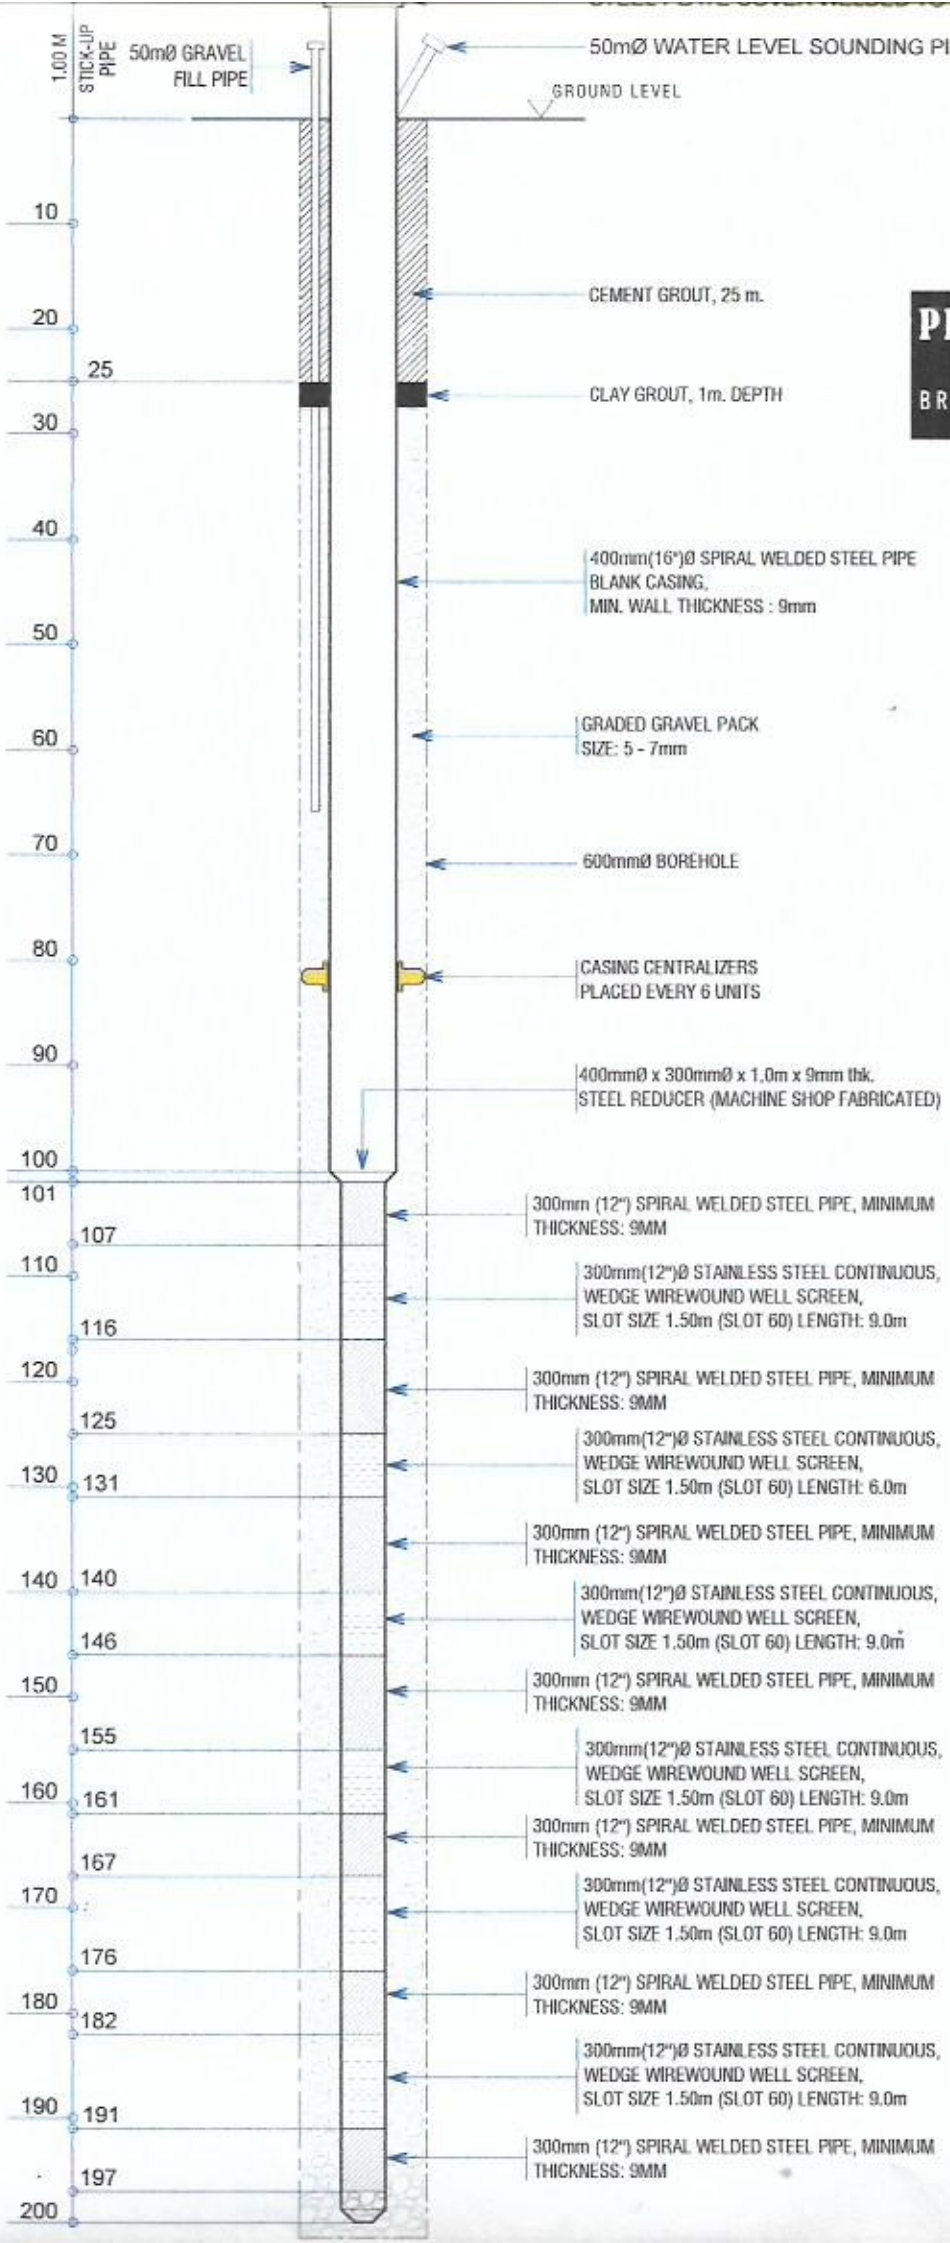

PRELIMINARY WELL DESIGN

LEYSON COMPOUND
BRGY. CONEL, GENERAL SANTOS CITY

WELL DATA:

DEPTH	: 200 m
TARGET CAPACITY	: 70 LPS
BLANK CASING	: 400mmØ and 300mmØ
WELL SCREEN	: 300mmØ

NOTE:

1. ALL CASING AND SCREEN JOINTS ARE WELDED.

GENERAL SANTOS CITY WATER DISTRICT
E. FERNANDEZ ST., BRGY. LAGAO
GENERAL SANTOS CITY

Prepared By:

ENGR. DANILO M. HORLADOR, JR.
Project Planning & Dev't Officer A

Checked By:

ENGR. MARIA CELIA N. DANDAN
Department Manager - ECD

Reviewed By:

ENGR. ROGELIO A. BESANA, JR.
Assistant General Manager - OTS

Approved By:

FRANCISCO R. ALOLOD, JR., CPA/CESE